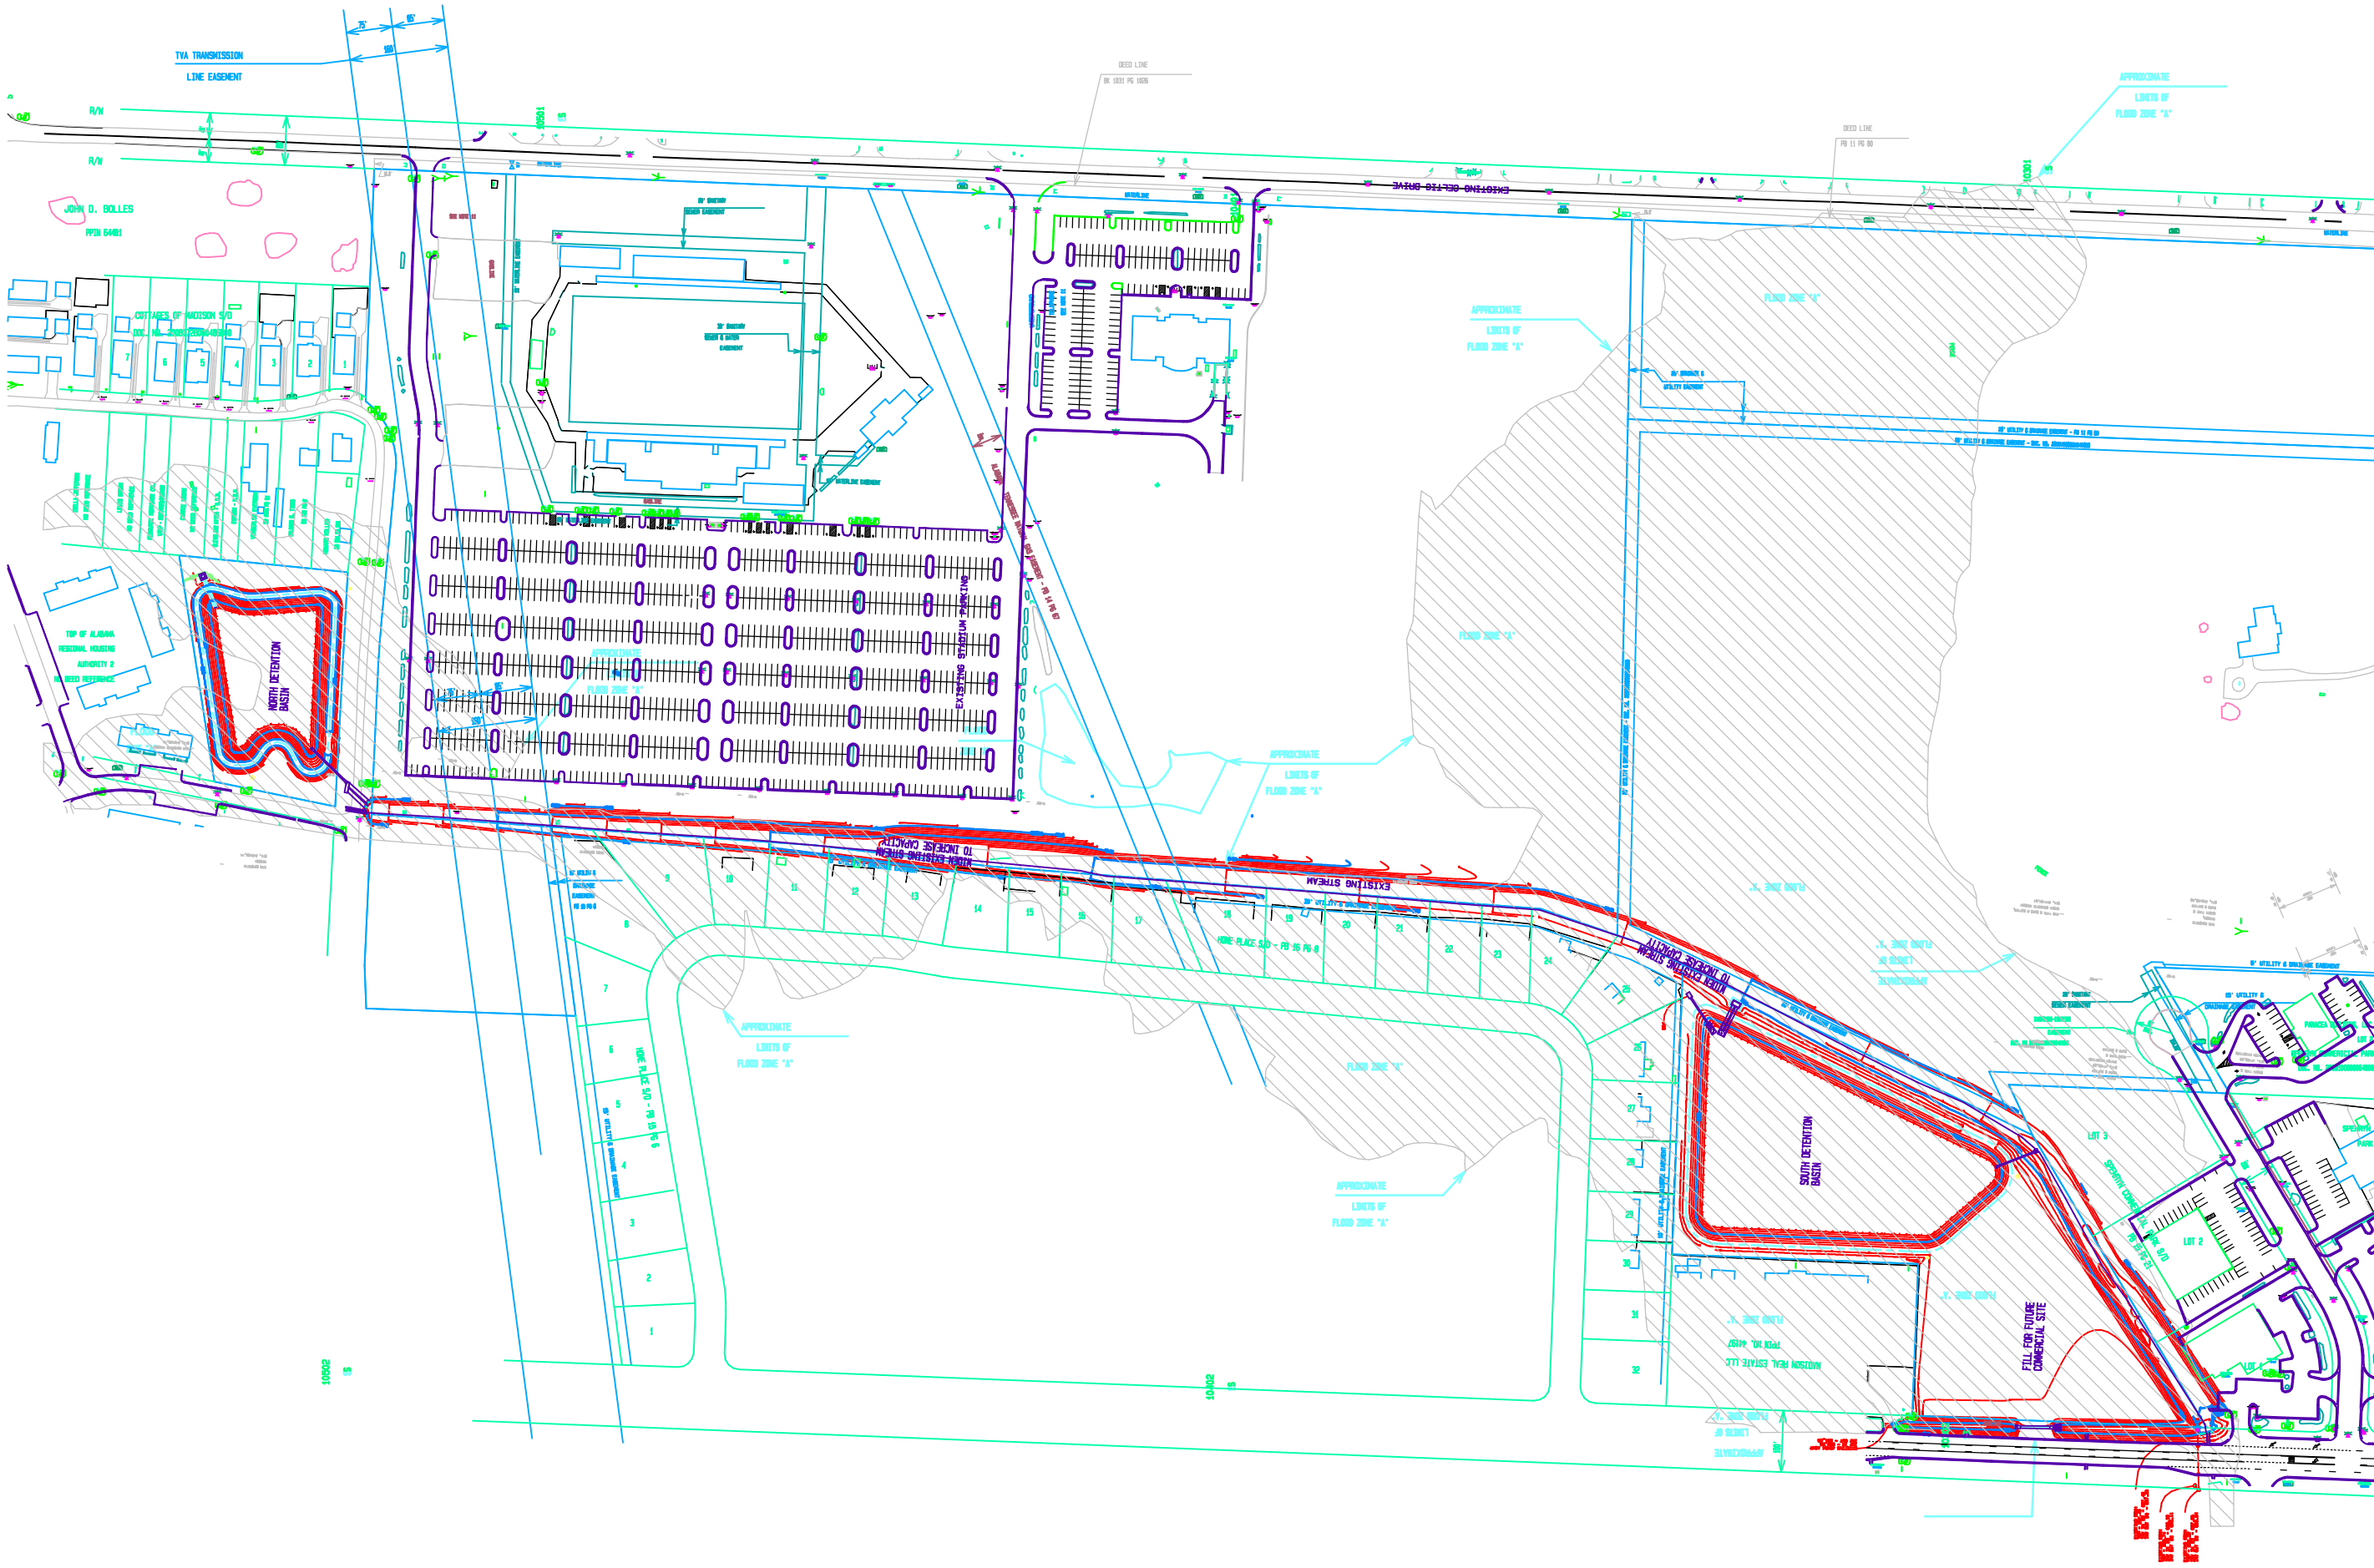
TVA TRANSMISSION
LINE EASEMENT
R/W
JOHN D. BOLLES
PPIN 64481
COTTAGES OF MADISON S/D
INST. NO. 2006-[illegible]
TOP OF ALABAMA
REGIONAL HOUSING
AUTHORITY 2
NO DEED REFERENCE
NORTH DETENTION
BASIN
EXISTING STADIUM PARKING LOT
APPROXIMATE
LIMITS OF
FLOOD ZONE "A"
DEED LINE
BK 1831 PG 1826
DEED LINE
PB 11 PG 88
EXISTING DELTA DRIVE
EXISTING STREAM
WIDEN EXISTING STREAM
TO INCREASE CAPACITY
HOME PLACE S/D - PB 16 PG 6
SOUTH DETENTION
BASIN
FILL FOR FUTURE
COMMERCIAL SITE
MADISON REAL ESTATE LLC
PPIN NO. 44097
LOT 2
LOT 3
SPRING CREEK PLACE S/D
PB 12 PG 8
10502
15